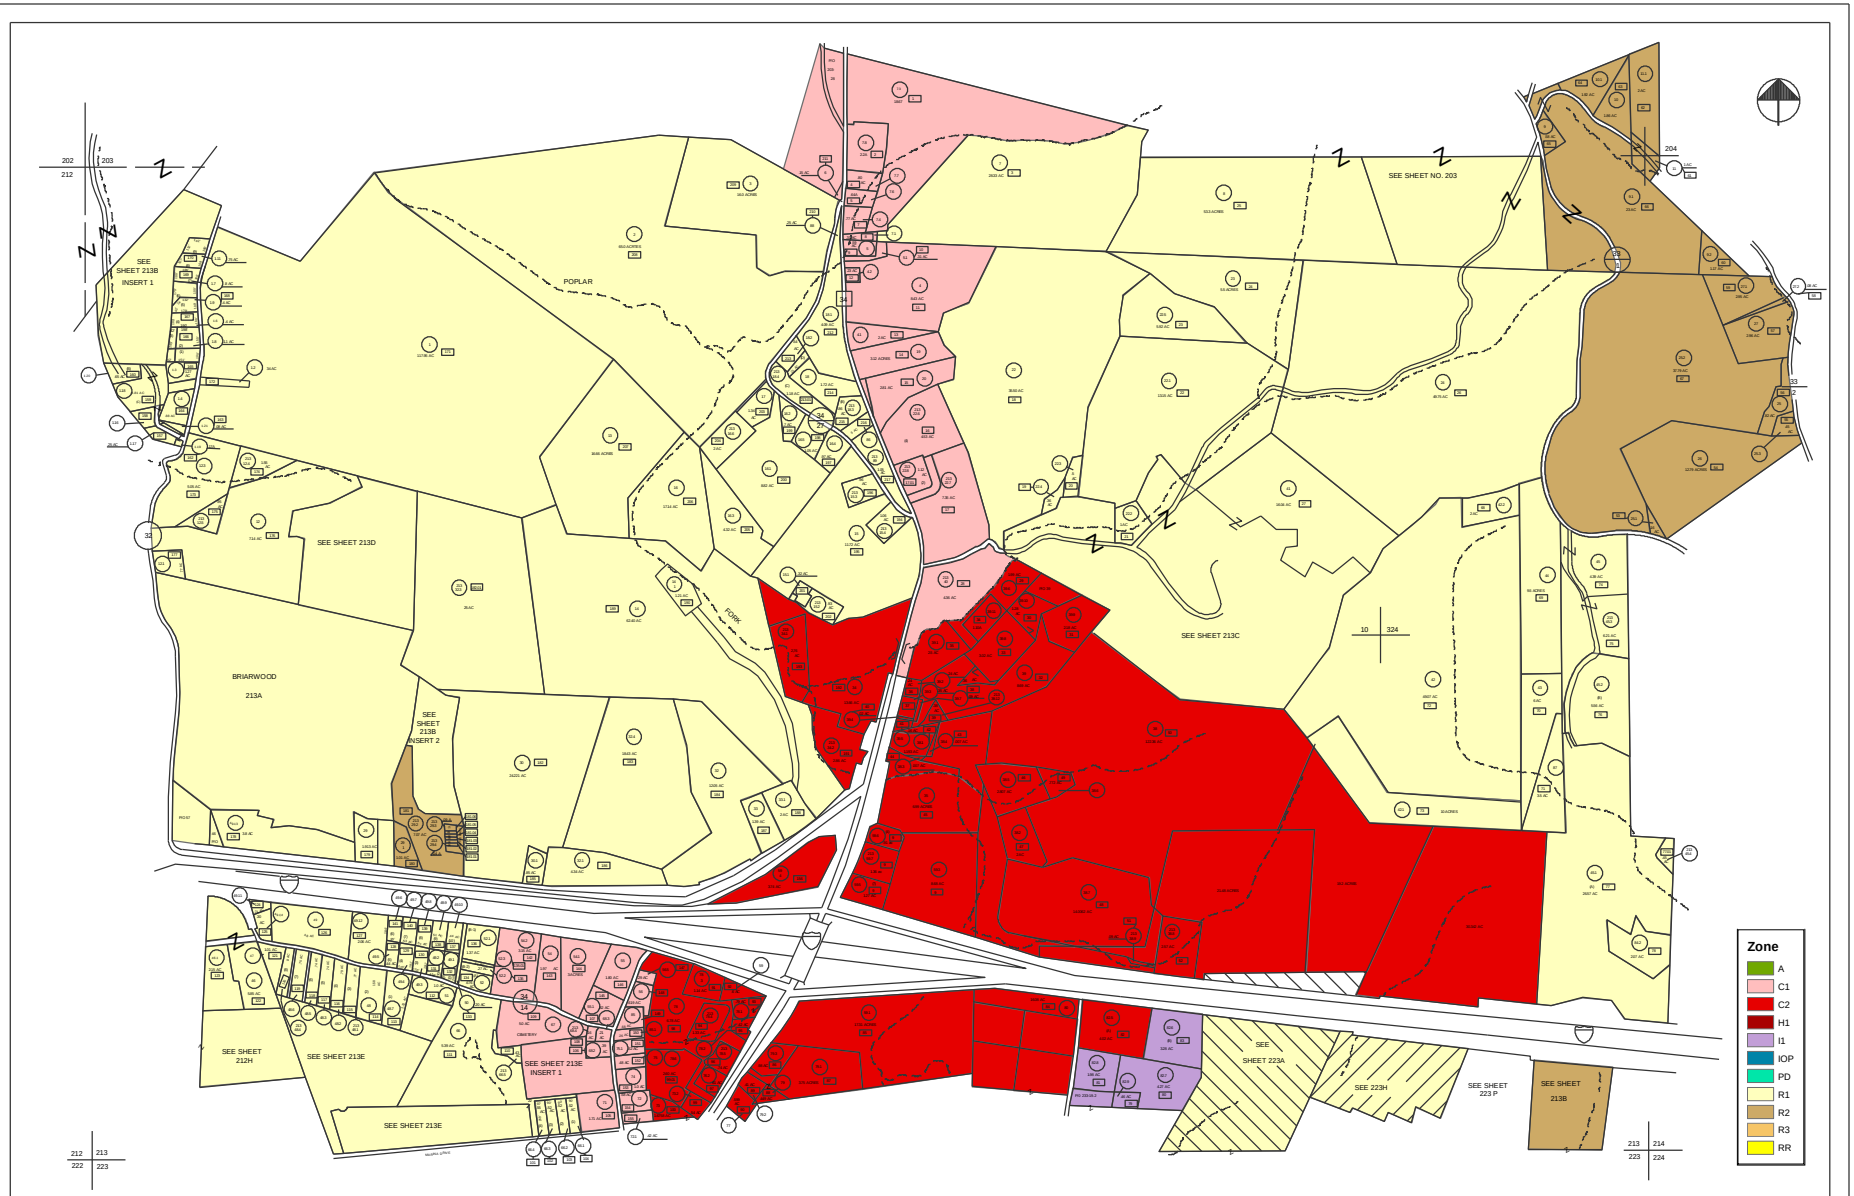

FOR TAX PURPOSES ONLY
PREPARED BY:
MICHAEL BAKER, JR INC.
CONSULTING ENGINEERS
ROCHESTER, PENNSYLVANIA

LEGEND

PROPERTY LINE	ORIGINAL LOT LINE
EDGE OF PAVEMENT OR ROADWAY	DEED LOT NUMBER (15)
CORPORATION LINE	PARCEL OR INDEX NO. 99
DISTRICT LINE	IMPROVEMENT(S)
COUNTY LINE	RAILROAD
STATE LINE	SCALED DIMENSION (S)
LAND HOOK	DEED DIMENSION (D)
WATER	CALCULATED DIMENSION (C)

RESTRICTION

All tax maps created under the provisions of reappraisal legislation are the property of the State of West Virginia and the reproduction, copying, distribution or sale of such tax maps or any copies thereof without the written permission of the State Tax Commissioner is prohibited by law.

REVISIONS

1. CONVERTED TO CAD FILE 1/16/97

KEY MAP

202	203	204
212	213	214
222	223	224

PUTNAM COUNTY

STATE OF WEST VIRGINIA

OFFICE OF ASSESSOR

Revised 7/1/08

DISTRICT

SCOTT

SHEET NO.: 213

DATE, AERIAL PHOTOGRAPHY:
PHOTO NO.:

DATE, MAP:
SCALE: 1"=400'