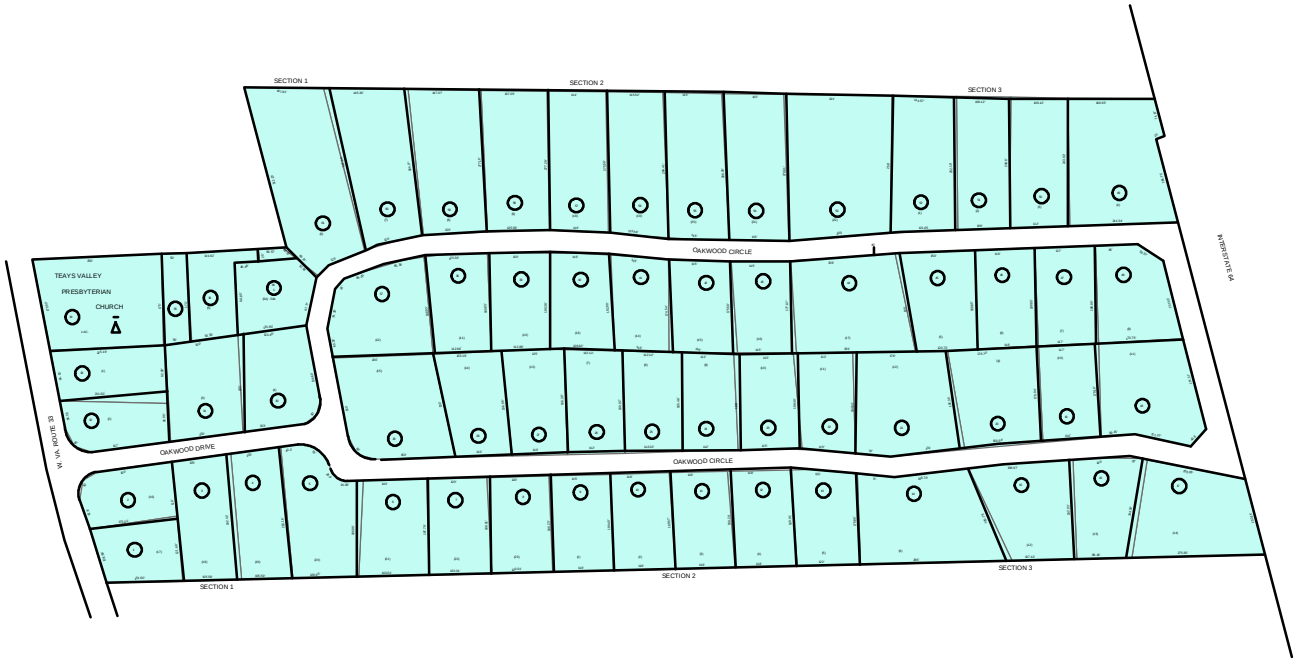

ZONING

223H

OAKWOOD ADDITION

SECTIONS 1-2-3

FOR TAX PURPOSES ONLY
PREPARED BY
LOCAL GOVERNMENT RELATIONS DIV.
STATE TAX COMMISSIONER
CHARLESTON, W.VA.

LEGEND

PROPERTY LINE		ORIGINAL LOT LINE	
EDGE OF PAVEMENT OR ROADWAY		DEED LOT NUMBER	(15)
CORPORATION LINE		PARCEL OR INDEX NO.	30
DISTRICT LINE		IMPROVEMENT(S)	
COUNTY LINE		RAILROAD	

RESTRICTION

All tax maps created under the provisions of reapraisal legislation are the property of the State of West Virginia and the reproduction, copying, distribution or sale of such tax maps or any copies thereof without the written permission of the State Tax Commissioner is prohibited by law.

REVISIONS

1. CONVERTED TO CAD FILE 1/8/97

KEY MAP

223	223A	213
223		213
223	223P	223

PUTNAM COUNTY

STATE OF WEST VIRGINIA

OFFICE OF ASSESSOR

DISTRICT SCOTT

SHEET NO.: 223H

DATE, AERIAL PHOTOGRAPHY:

PHOTO NO.:

DATE, MAP:

SCALE: 1"=100'